VERDE RIDGE UNIT 1

LYING IN SECTION 15, TOWNSHIP 22 SOUTH, RANGE 26 EAST, LAKE COUNTY, FLORIDA.

PLAT BOOK 56 PAGE 40

SHEET 6 OF 7

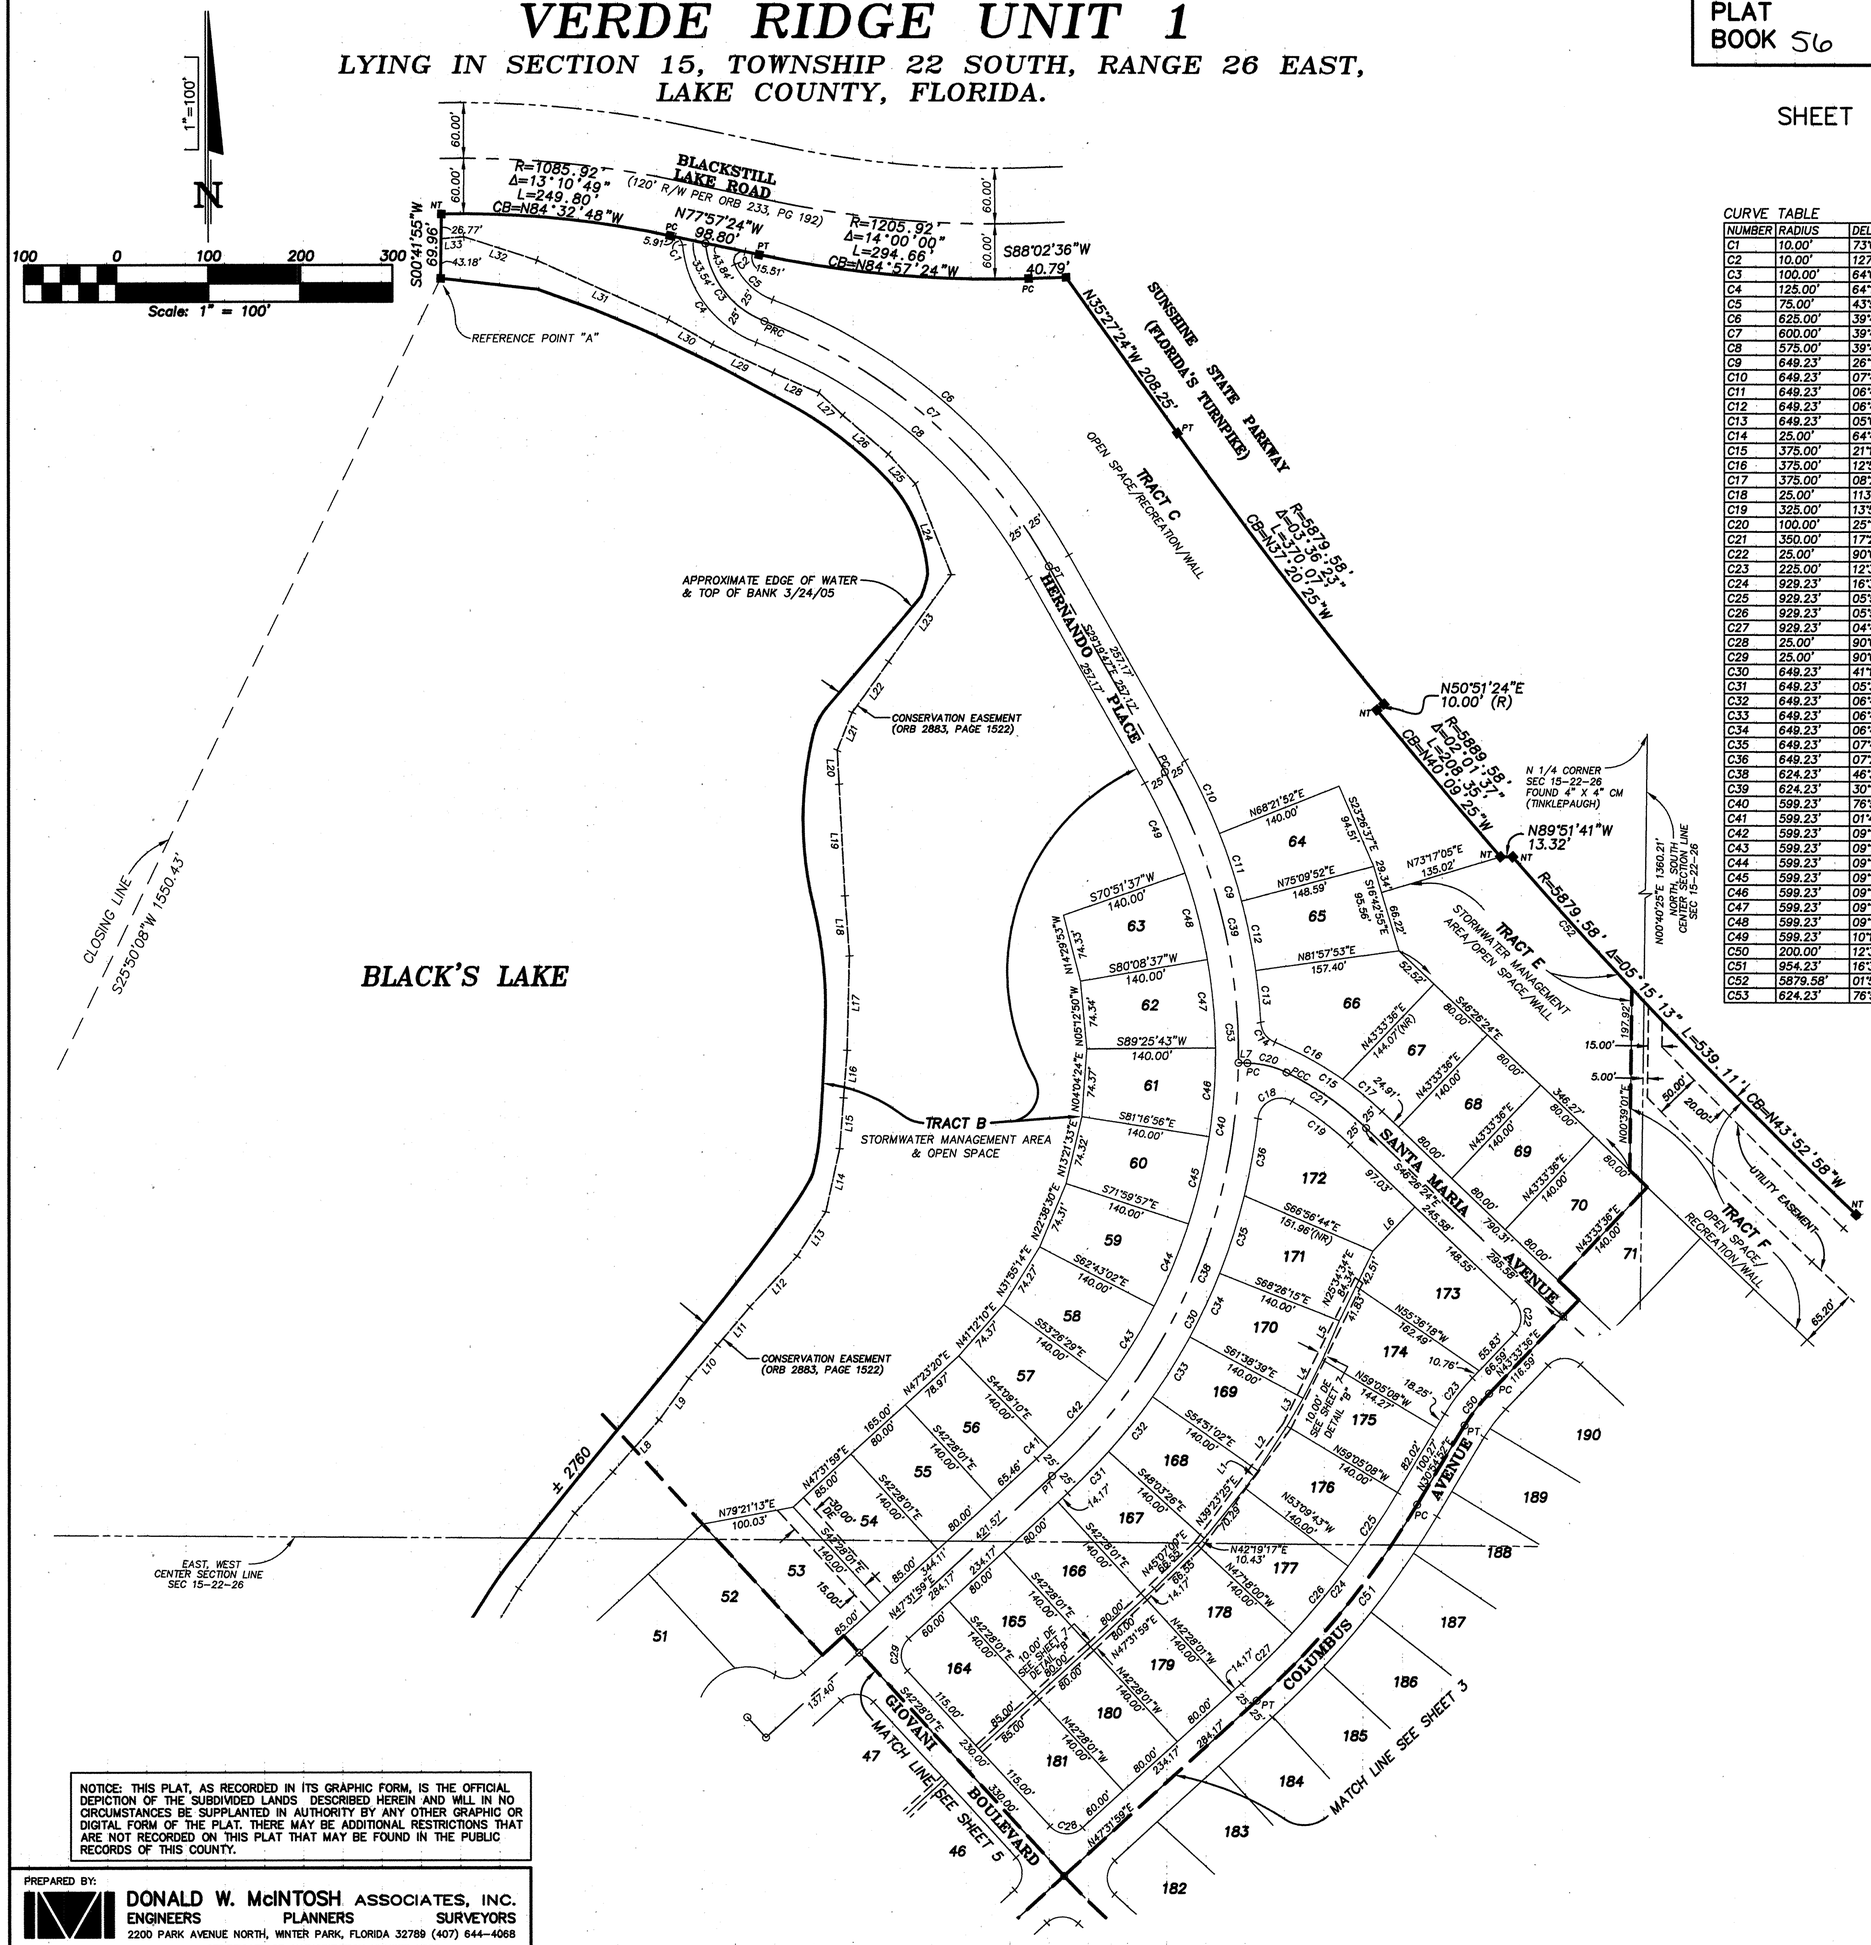

CURVE TABLE (THIS SHEET ONLY)

NUMBER	RADIUS	DELTA	LENGTH	CHORD	CHORD BEARING
C1	10.00'	73°04'19"	12.75'	11.91'	S41°25'14"E
C2	10.00'	127°12'36"	22.20'	17.92'	N38°26'18"E
C3	100.00'	64°04'27"	111.83'	106.09'	S37°02'10"E
C4	125.00'	64°11'19"	140.04'	132.83'	S36°58'44"E
C5	75.00'	43°54'23"	57.47'	56.08'	S47°07'12"E
C6	625.00'	39°44'37"	433.53'	424.90'	S49°12'05"E
C7	600.00'	39°44'37"	416.19'	407.90'	S49°12'05"E
C8	575.00'	39°44'37"	398.85'	390.90'	S49°12'05"E
C9	649.23'	26°18'09"	298.04'	295.43'	S16°10'42"E
C10	649.23'	07°41'38"	87.18'	87.12'	S25°28'58"E
C11	649.23'	06°48'00"	77.05'	77.01'	S18°14'08"E
C12	649.23'	06°48'00"	77.05'	77.01'	S11°26'08"E
C13	649.23'	05°00'29"	56.76'	56.73'	S05°31'53"E
C14	25.00'	64°43'06"	28.24'	26.76'	S35°23'11"E
C15	375.00'	21°18'20"	139.44'	138.64'	S57°05'34"E
C16	375.00'	12°51'30"	84.15'	83.98'	S61°18'59"E
C17	375.00'	08°26'50"	55.29'	55.24'	S50°39'49"E
C18	25.00'	113°21'09"	49.46'	41.78'	N62°57'55"E
C19	325.00'	13°55'07"	78.95'	78.76'	S53°23'57"E
C20	100.00'	25°17'10"	44.13'	43.78'	S76°25'22"E
C21	350.00'	17°20'24"	105.92'	105.52'	S55°06'36"E
C22	25.00'	90°00'00"	39.27'	35.36'	S01°26'24"E
C23	225.00'	12°38'44"	49.66'	49.56'	S37°14'14"W
C24	929.23'	16°37'07"	269.52'	268.58'	S39°13'26"W
C25	929.23'	05°55'25"	96.07'	96.03'	S33°52'34"W
C26	929.23'	05°51'44"	95.07'	95.03'	S39°46'09"W
C27	929.23'	04°49'59"	78.38'	78.36'	S45°07'00"W
C28	25.00'	90°00'00"	39.27'	35.36'	N87°28'01"W
C29	25.00'	90°00'00"	39.27'	35.36'	N02°31'59"E
C30	649.23'	41°14'39"	467.34'	457.32'	N26°54'40"E
C31	649.23'	05°35'25"	63.34'	63.32'	N44°44'17"E
C32	649.23'	06°47'36"	76.98'	76.93'	N38°32'46"E
C33	649.23'	06°47'36"	76.98'	76.93'	N31°45'10"E
C34	649.23'	06°47'36"	76.98'	76.93'	N24°57'33"E
C35	649.23'	07°47'53"	88.36'	88.29'	N17°39'49"E
C36	649.23'	07°28'32"	84.70'	84.65'	N10°01'36"E
C38	624.23'	46°35'56"	507.69'	493.81'	N24°14'01"E
C39	624.23'	30°15'50"	329.72'	325.90'	N14°11'52"W
C40	599.23'	76°51'46"	803.87'	744.93'	S09°06'06"W
C41	599.23'	01°41'10"	17.63'	17.63'	N46°41'24"E
C42	599.23'	09°17'18"	97.14'	97.04'	N41°12'10"E
C43	599.23'	09°16'33"	97.01'	96.91'	N31°55'14"E
C44	599.23'	09°16'55"	97.08'	96.97'	N22°38'30"E
C45	599.23'	09°16'59"	97.09'	96.98'	N13°21'33"E
C46	599.23'	09°17'21"	97.15'	97.04'	N04°04'24"E
C47	599.23'	09°17'06"	97.11'	97.00'	N05°12'50"W
C48	599.23'	09°17'01"	97.09'	96.99'	N14°29'53"W
C49	599.23'	10°11'23"	106.57'	106.43'	N24°14'05"W
C50	200.00'	12°38'44"	44.14'	44.05'	S37°14'14"W
C51	954.23'	16°37'07"	276.77'	275.80'	S39°13'26"W
C52	5879.58'	01°52'49"	192.94'	192.93'	S42°11'46"E
C53	624.23'	76°51'46"	837.41'	776.01'	N09°06'06"E

LINE TABLE (THIS SHEET ONLY)

NUMBER	BEARING	DISTANCE
L1	N35°59'37"E	23.26'
L2	N33°01'46"E	58.32'
L3	N29°38'22"E	35.24'
L4	N26°39'10"E	46.92'
L5	N23°15'22"E	46.65'
L6	N43°33'36"E	66.28'
L7	N89°03'57"W	9.74'
L8	N41°34'38"E	76.02'
L9	N35°25'53"E	55.96'
L10	N40°31'59"E	47.73'
L11	N40°01'44"E	54.41'
L12	N42°50'35"E	75.65'
L13	N32°59'11"E	57.26'
L14	N12°25'21"E	70.05'
L15	N04°17'25"E	54.97'
L16	N04°19'34"E	52.31'
L17	N01°22'25"E	103.20'
L18	N04°10'01"W	65.57'
L19	N03°00'51"W	120.89'
L20	N03°06'15"W	36.87'
L21	N21°23'04"E	44.58'
L22	N35°32'39"E	68.06'
L23	N35°42'54"E	117.10'
L24	N21°36'47"W	105.78'
L25	N42°19'37"W	43.59'
L26	N49°29'30"W	65.31'
L27	N46°23'20"W	35.35'
L28	N66°11'46"W	54.42'
L29	N64°52'20"W	72.94'
L30	N60°13'47"W	55.07'
L31	N65°39'06"W	156.45'
L32	N72°12'15"W	83.34'
L33	S85°11'31"W	24.71'

NOTICE: THIS PLAT, AS RECORDED IN ITS GRAPHIC FORM, IS THE OFFICIAL DEPICTION OF THE SUBDIVIDED LANDS DESCRIBED HEREIN AND WILL IN NO CIRCUMSTANCES BE SUPPLANTED IN AUTHORITY BY ANY OTHER GRAPHIC OR DIGITAL FORM OF THE PLAT. THERE MAY BE ADDITIONAL RESTRICTIONS THAT ARE NOT RECORDED ON THIS PLAT THAT MAY BE FOUND IN THE PUBLIC RECORDS OF THIS COUNTY.

PREPARED BY:
DONALD W. McINTOSH ASSOCIATES, INC.
ENGINEERS PLANNERS SURVEYORS
2200 PARK AVENUE NORTH, WINTER PARK, FLORIDA 32789 (407) 644-4068
CERTIFICATE OF AUTHORIZATION NUMBER LB68

File Name: F:\Proj2002\22145\Sdwg\plat\VERDE RIDGE\PHASE ONE.dwg

File Name: F:\Proj2002\22145\Sdwg\plat\VERDE RIDGE\PHASE ONE.dwg